SKETCH SHOWING PROVIDING CEMENT CONCRETE TO CROSS ROADS AT ABBIGERE JANATHA COLONY, IN SHETTYHALLI SUB DIVISION, WARD NO-12.

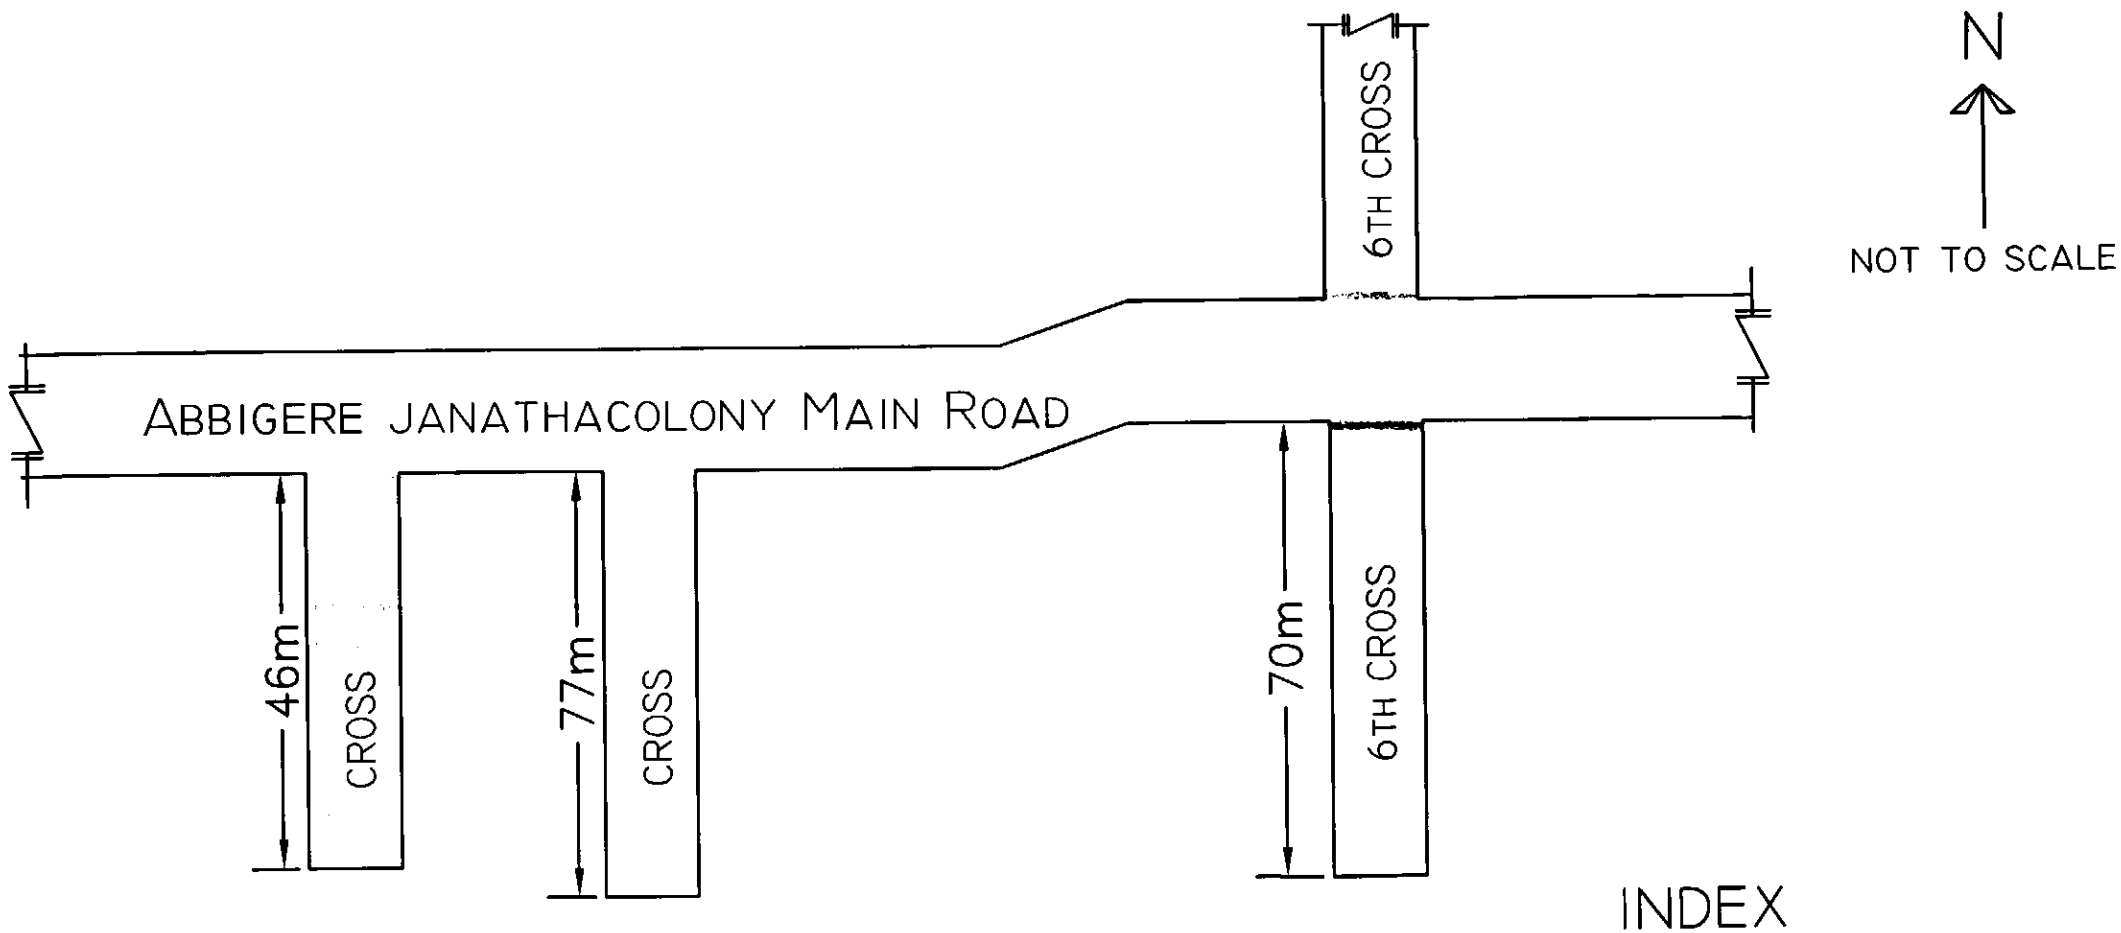

Asst Engineer
Ward No-12

Asst Executive Engineer
Shettyhalli Sub-Division
B.B.M.P